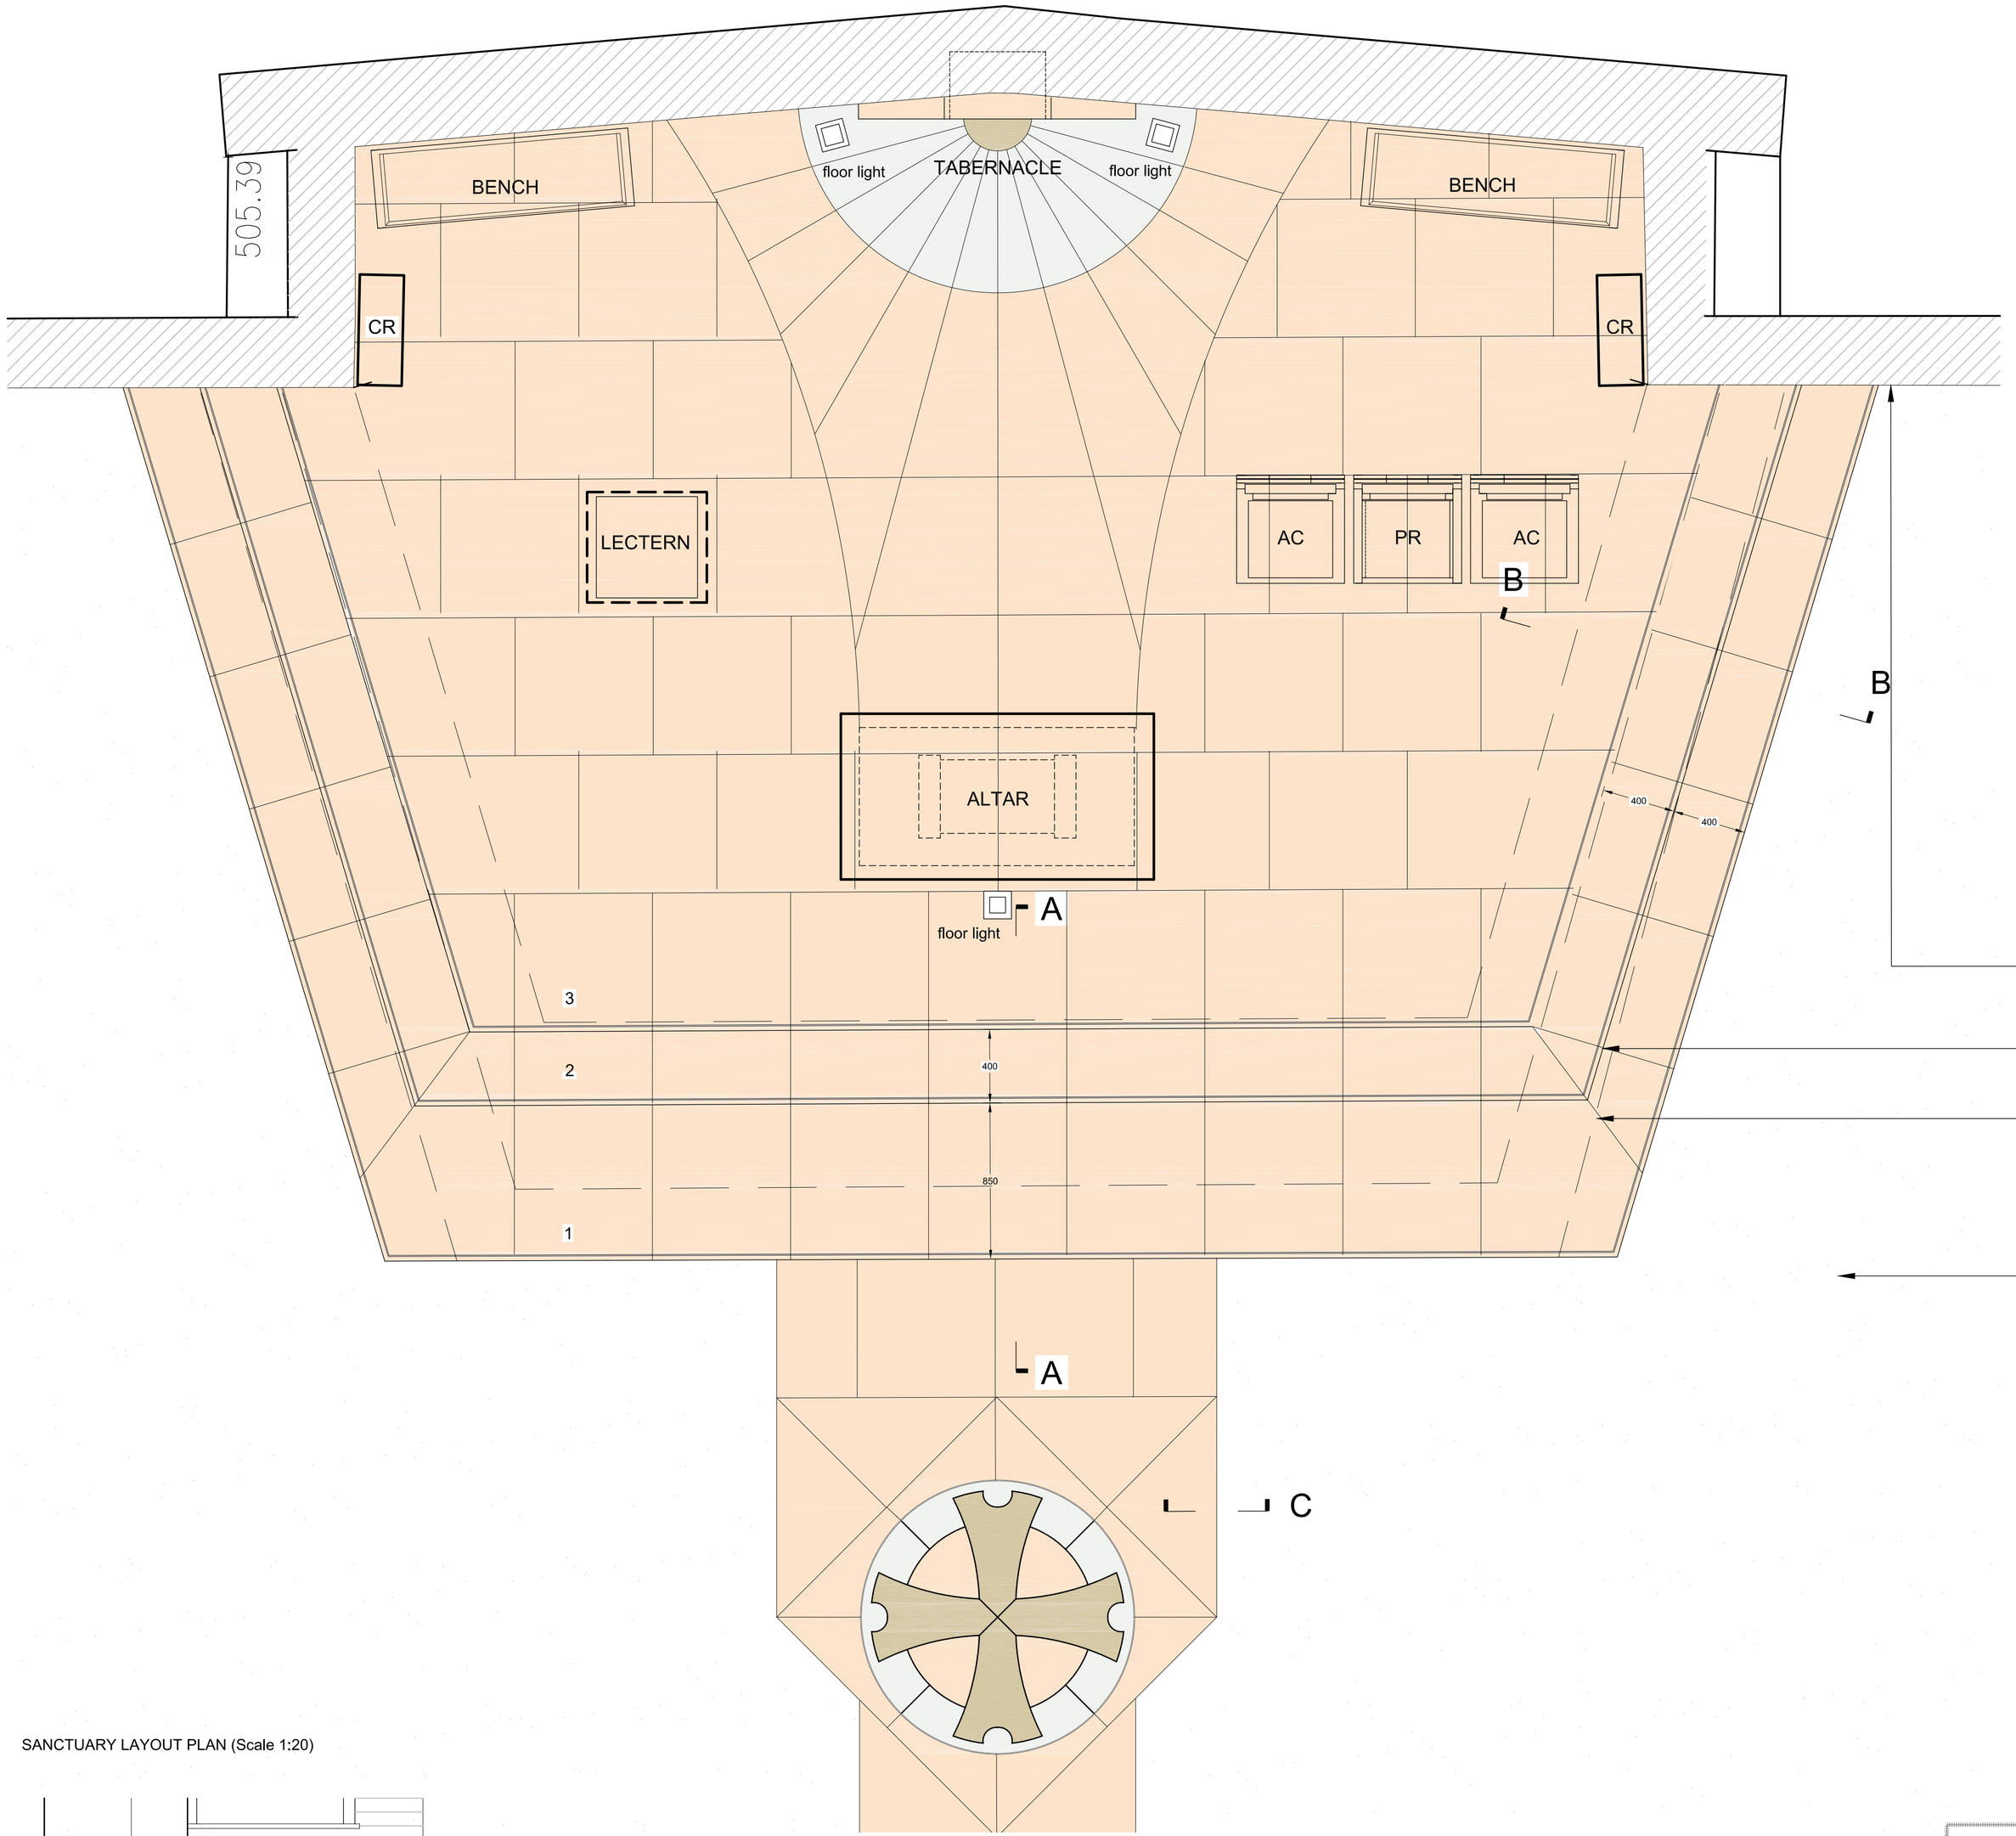

SANCTUARY LAYOUT PLAN (Scale 1:20)

RENDER EXISTING BRICKWORK WALLS; REFER TO ELEVATIONS FOR COLOURS

CARBONUNDRUM SLIP RESISTANT INSERTS

OUTLINE OF EXISTING STEPS SHOWN DASHED.

REFER TO KEY & **ITEM 2** OF THE SPECIFICATION

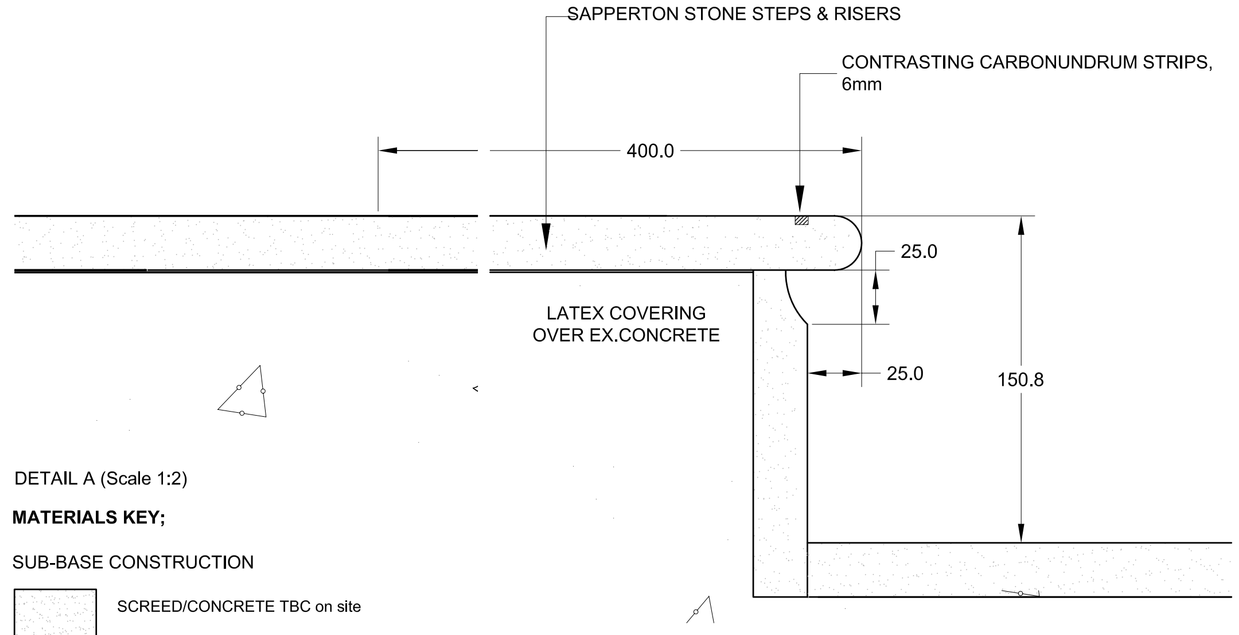

DETAIL A (Scale 1:2)

MATERIALS KEY;

SUB-BASE CONSTRUCTION

SCREED/CONCRETE TBC on site

LIMESTONE; COLOURS BELOW

Ref: Limestone Sapperton

Ref:Limestone Sienna Blue

Ref:Limestone Tundra

NEW CARPET : Tiles 'marling Floor brand' Plain & Simple 314 Raspberry Blush

SPECIFICATION

1. SANCTUARY AREA

(I). THE REMOVAL OF THE TWO HIGHER STEP LEVELS AT THE REAR OF THE SANCTUARY.
(II). THE WIDENING THE SANCTUARY ON EACH SIDE BY APPROXIMATELY 350MM.

THE LEVEL OF THE MAIN AREA OF THE EXISTING SANCTUARY IS TO BE RETAINED.

THE STEPS TO THE FRONT OF THE SANCTUARY ARE TO BE CHANGED TO INCORPORATE A LARGER TREAD WIDTH TO THE FIRST RISER RATHER THAN TO THE SECOND RISER TO ENABLE EASIER ACCESS BY MEANS OF A TEMPORARY RAMP FOR WHEELCHAIR USERS AND WHEN DISTRIBUTING COMMUNION. TWO EXISTING PEWS TO THE SIDE FLANKING AISLES WILL BE REMOVED TO ACCOMMODATE THE INCREASED WIDTH OF THE SANCTUARY AREA.

THE FORM OF THE STEPS WILL FOLLOW THE ORIGINAL DESIGN PATTERN.

THE EXISTING CERAMIC TILED STEPS AND CARPETED SANCTUARY AREA ARE TO BE REPLACED WITH NEW NATURAL SAPPERTON LIMESTONE WITH A HONED FINISH. THE STEPS WILL INCLUDE A BULL NOSED EDGE WITH A CONTRASTING CARBONUNDRUM SLIP RESISTANT INSERT. THE STONES WILL BE 40MM THICKNESS IN LARGE FORMAT SHAPED SLAB SIZES, GENERALLY 750 X 750MM.

2. NAVE FLOOR; PROVIDE REPLACEMENT CARPET TO PLAIN & SIMPLE - 314 RASPBERRY BLUSH.

NEW CERMONIAL AISLES TO BE SAPPERTON LIMESTONE AS PER LAYOUT DRAWINGS.

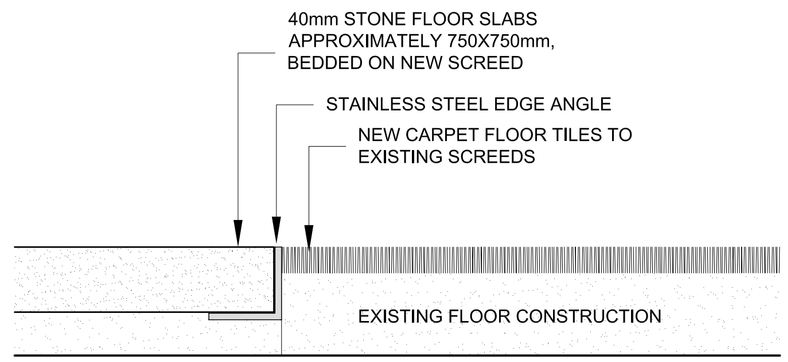

SECTION CC (Scale 1:2)

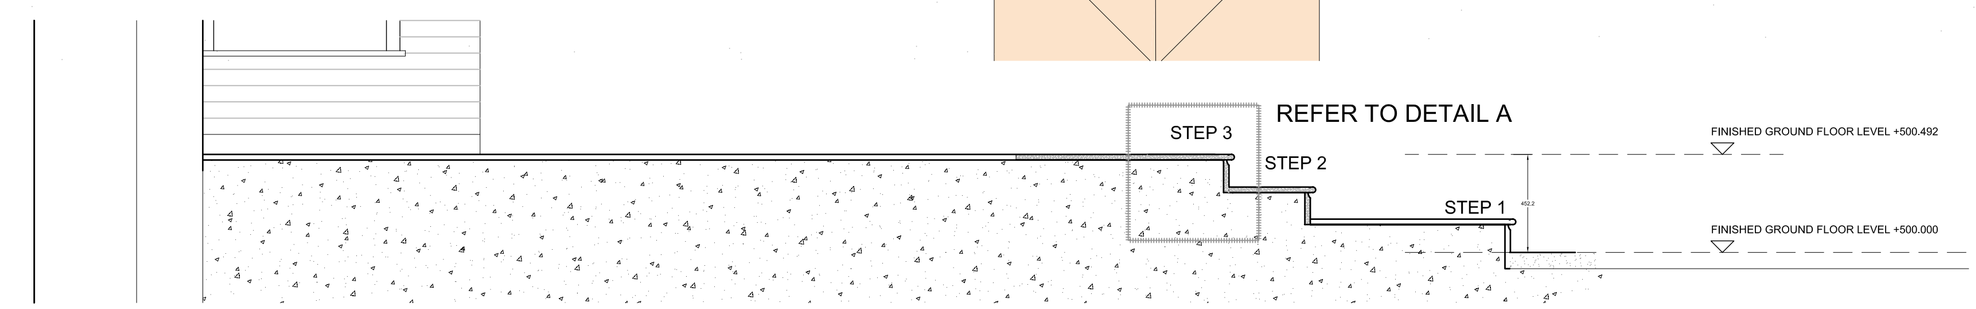

SANCTUARY SECTION AA (Scale 1:20)

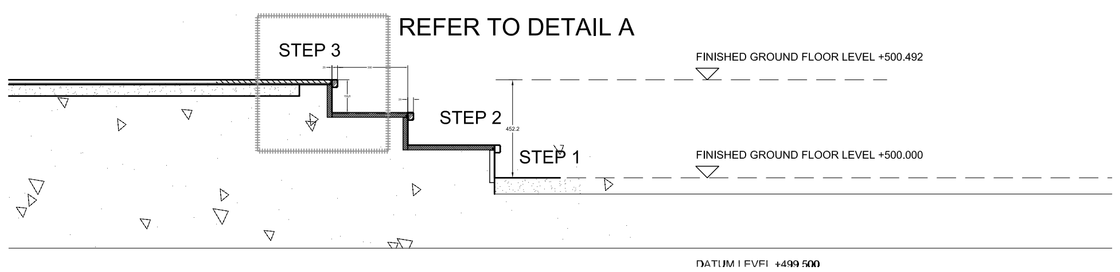

SANCTUARY SECTION BB (Scale 1:20)

Rev	Note		By	Date
Scale:	1:20/1:5	**Size:**	@A1	
Date:	09.11.08	**Status:**	.	
Drawn:	mn	**Checked:**	/	
Dwg No:	15	**Rev: B**		
Title:	SANCTUARY STEPS DETAILS			
Project:	St Augustine's Church Station Road Solihull			
Client:	St Augustine's Church			

danielhurd associates
chartered architects

33a Powell Street • Birmingham • B1 3DH •
Tel: 0121 200 2638 • Fax: 0121 236 8503 •
e-mail: deslgn@danielhurdassociates.com •